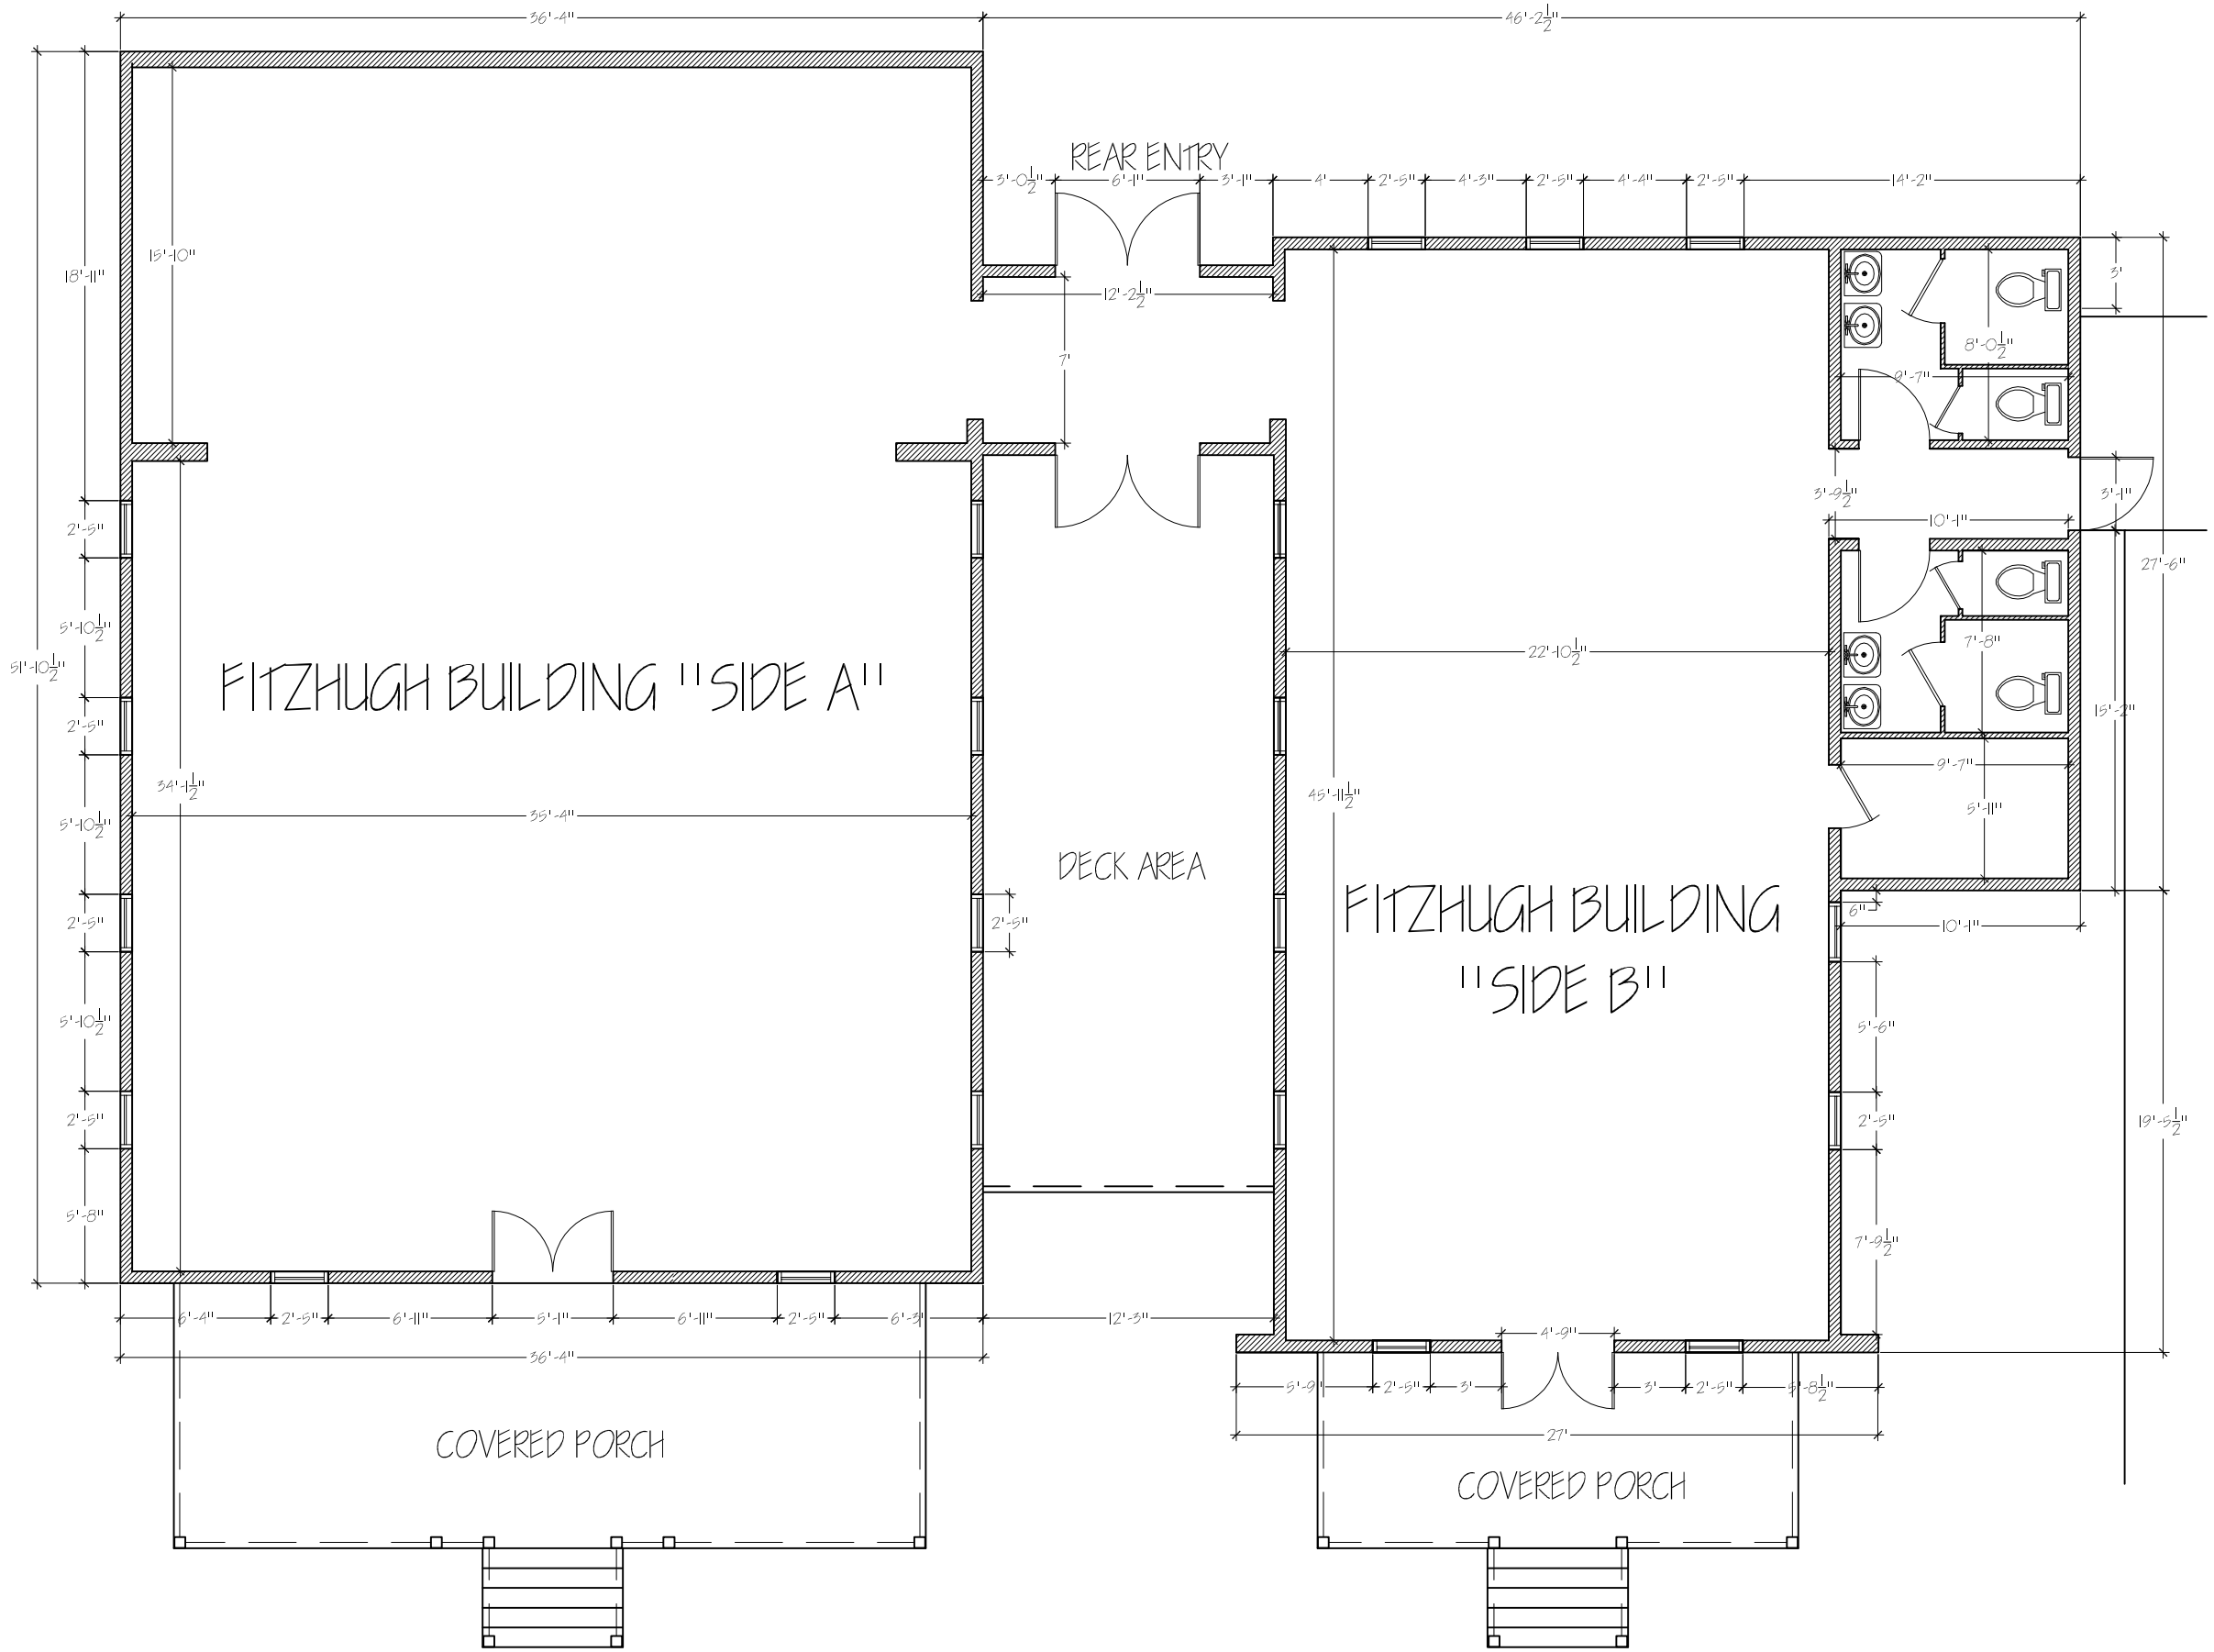

S. Adam Woolley, P.E.

Historical Renovation Consulting

FITZHUGH BUILDING

Star Hill Ranch

STAR HILL Ranch
Austin, Texas

Project	Star Hill Ranch
Date	05/22/08
Scale	1/8" = 1'
Sheet	—