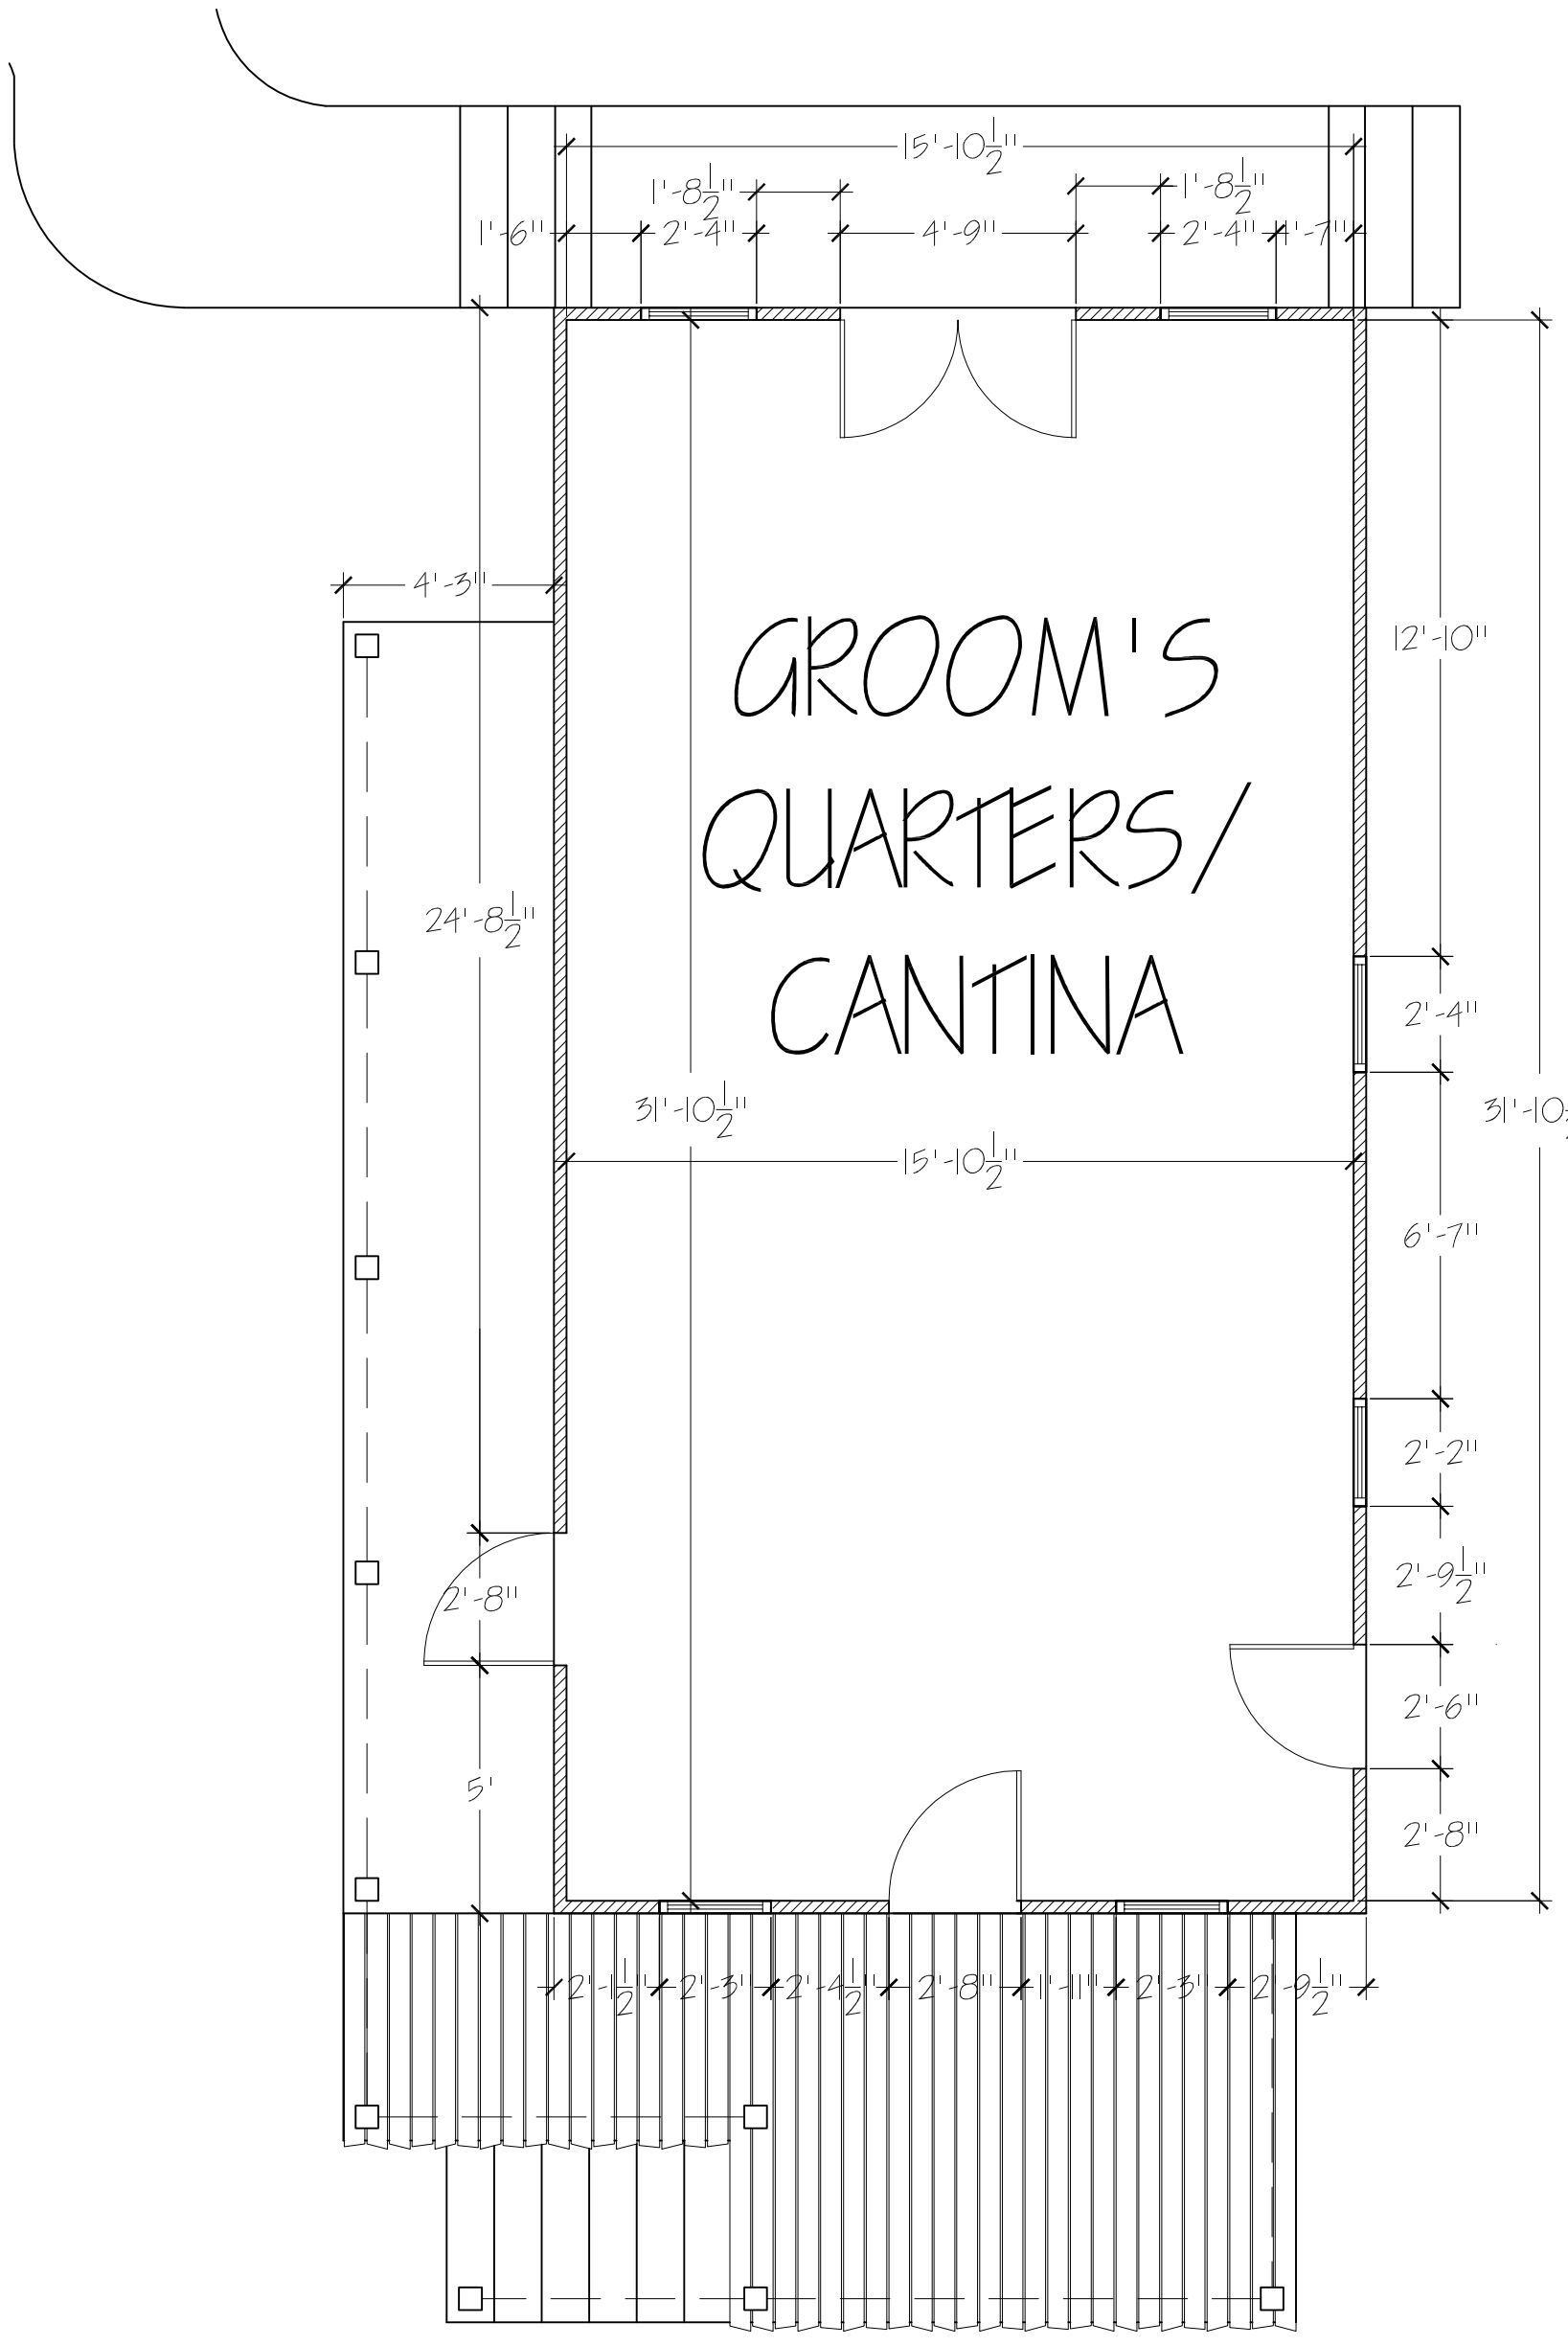

GROOM'S QUARTERS/ CANTINA

Star Hill Ranch

S. Adam Woolley, P.E.

Historical Renovation Consulting

Project: Star Hill Ranch
Date: 05/22/08
Scale: 1/4" = 1'
Sheet: —

STAR HILL Ranch
Austin, Texas